LEGEND

- NEW EXTERIOR CONCRETE BLOCK WALL WITH BRICK VENEER. WALL THICKNESS VARIES.
- NEW CONCRETE BLOCK WALL, THICKNESS VARIES.
- EXISTING MASONRY WALL TO REMAIN (W/BRICK).
- EXISTING MASONRY WALL TO REMAIN.
- NEW METAL STUD PARTITION WITH ⅝" THICK TYPE "X" GYPSUM BOARD AT EACH SIDE.
- REMOVE EXISTING CONSTRUCTION.

NOTE: REFERENCE PARTITION & WALL SCHEDULE ON SHEET A-9 FOR CONSTRUCTION INFORMATION

- INDICATE WALL OR PARTITION TYPE. REFERENCE PARTITION/WALL SCHEDULE ON SHEET A-9.
- INDICATE WINDOW OR DOOR TYPE. REFERENCE WINDOW & DOOR SCHEDULE ON SHEET A-9.
- INDICATES SHEET NOTE.
- INDICATES DRAWING NUMBER
- INDICATES SHEET NUMBER
- SECTION
- INDICATE DOOR TYPE AND HARDWARE GROUP. REF. SCHEDULES ON SHEET A-9.

SHEET NOTES

1. COMPLETELY REMOVE EXISTING WINDOW AND FILL SOLID WITH NEW MASONRY CONSTRUCTION.
2. COMPLETELY REMOVE EXISTING BRICK FROM THIS WALL AND APPLY ⅞" METAL FURRING AT 16" O.C. WITH ⅝" GYPSUM BOARD OVER EXISTING CONCRETE BLOCK.
3. POINT LOAD FROM NEW STRUCTURAL COLUMN ABOVE.
4. EXISTING MASONRY WALL TO BE FILLED SOLID 2'-8" WIDE. SOLID FILL TO EXTEND FROM BASEMENT ALL WAY UP TO NEW ROOF POINT LOAD.
5. NEW TUBE STEEL COLUMNS IN EXISTING WALL; CONTRACTOR TO OPEN WALL AND PATCH & REFINISH FOR LIKE-NEW. COLUMN TO EXTEND ALL WAY UP TO NEW POINT LOAD ABOVE AND NEW FOOTING BELOW.
6. PROVIDE CONTINUOUS WOODEN COAT ROD (UNPAINTED) AND PAINTED ⅝" THICK PINE OR POPLAR WOOD SHELF IN EACH CLOSET (TYPICAL). BOTTOM OF COAT ROD TO BE 5'-8" ABOVE FINISHED FLOOR.
7. NEW BEAM. REFERENCE STRUCTURAL DRAWING FOR SIZE AND DETAILING.
8. NEW MASONRY WALL TO BE FILLED SOLID 2'-8" WIDE. SOLID FILL TO EXTEND FROM BASEMENT ALL WAY UP TO NEW ROOF POINT LOAD.
9. EXISTING BEAM ABOVE, NO CHANGE.
10. FLIP DOWN WALL MOUNTED CHANGING TABLE.

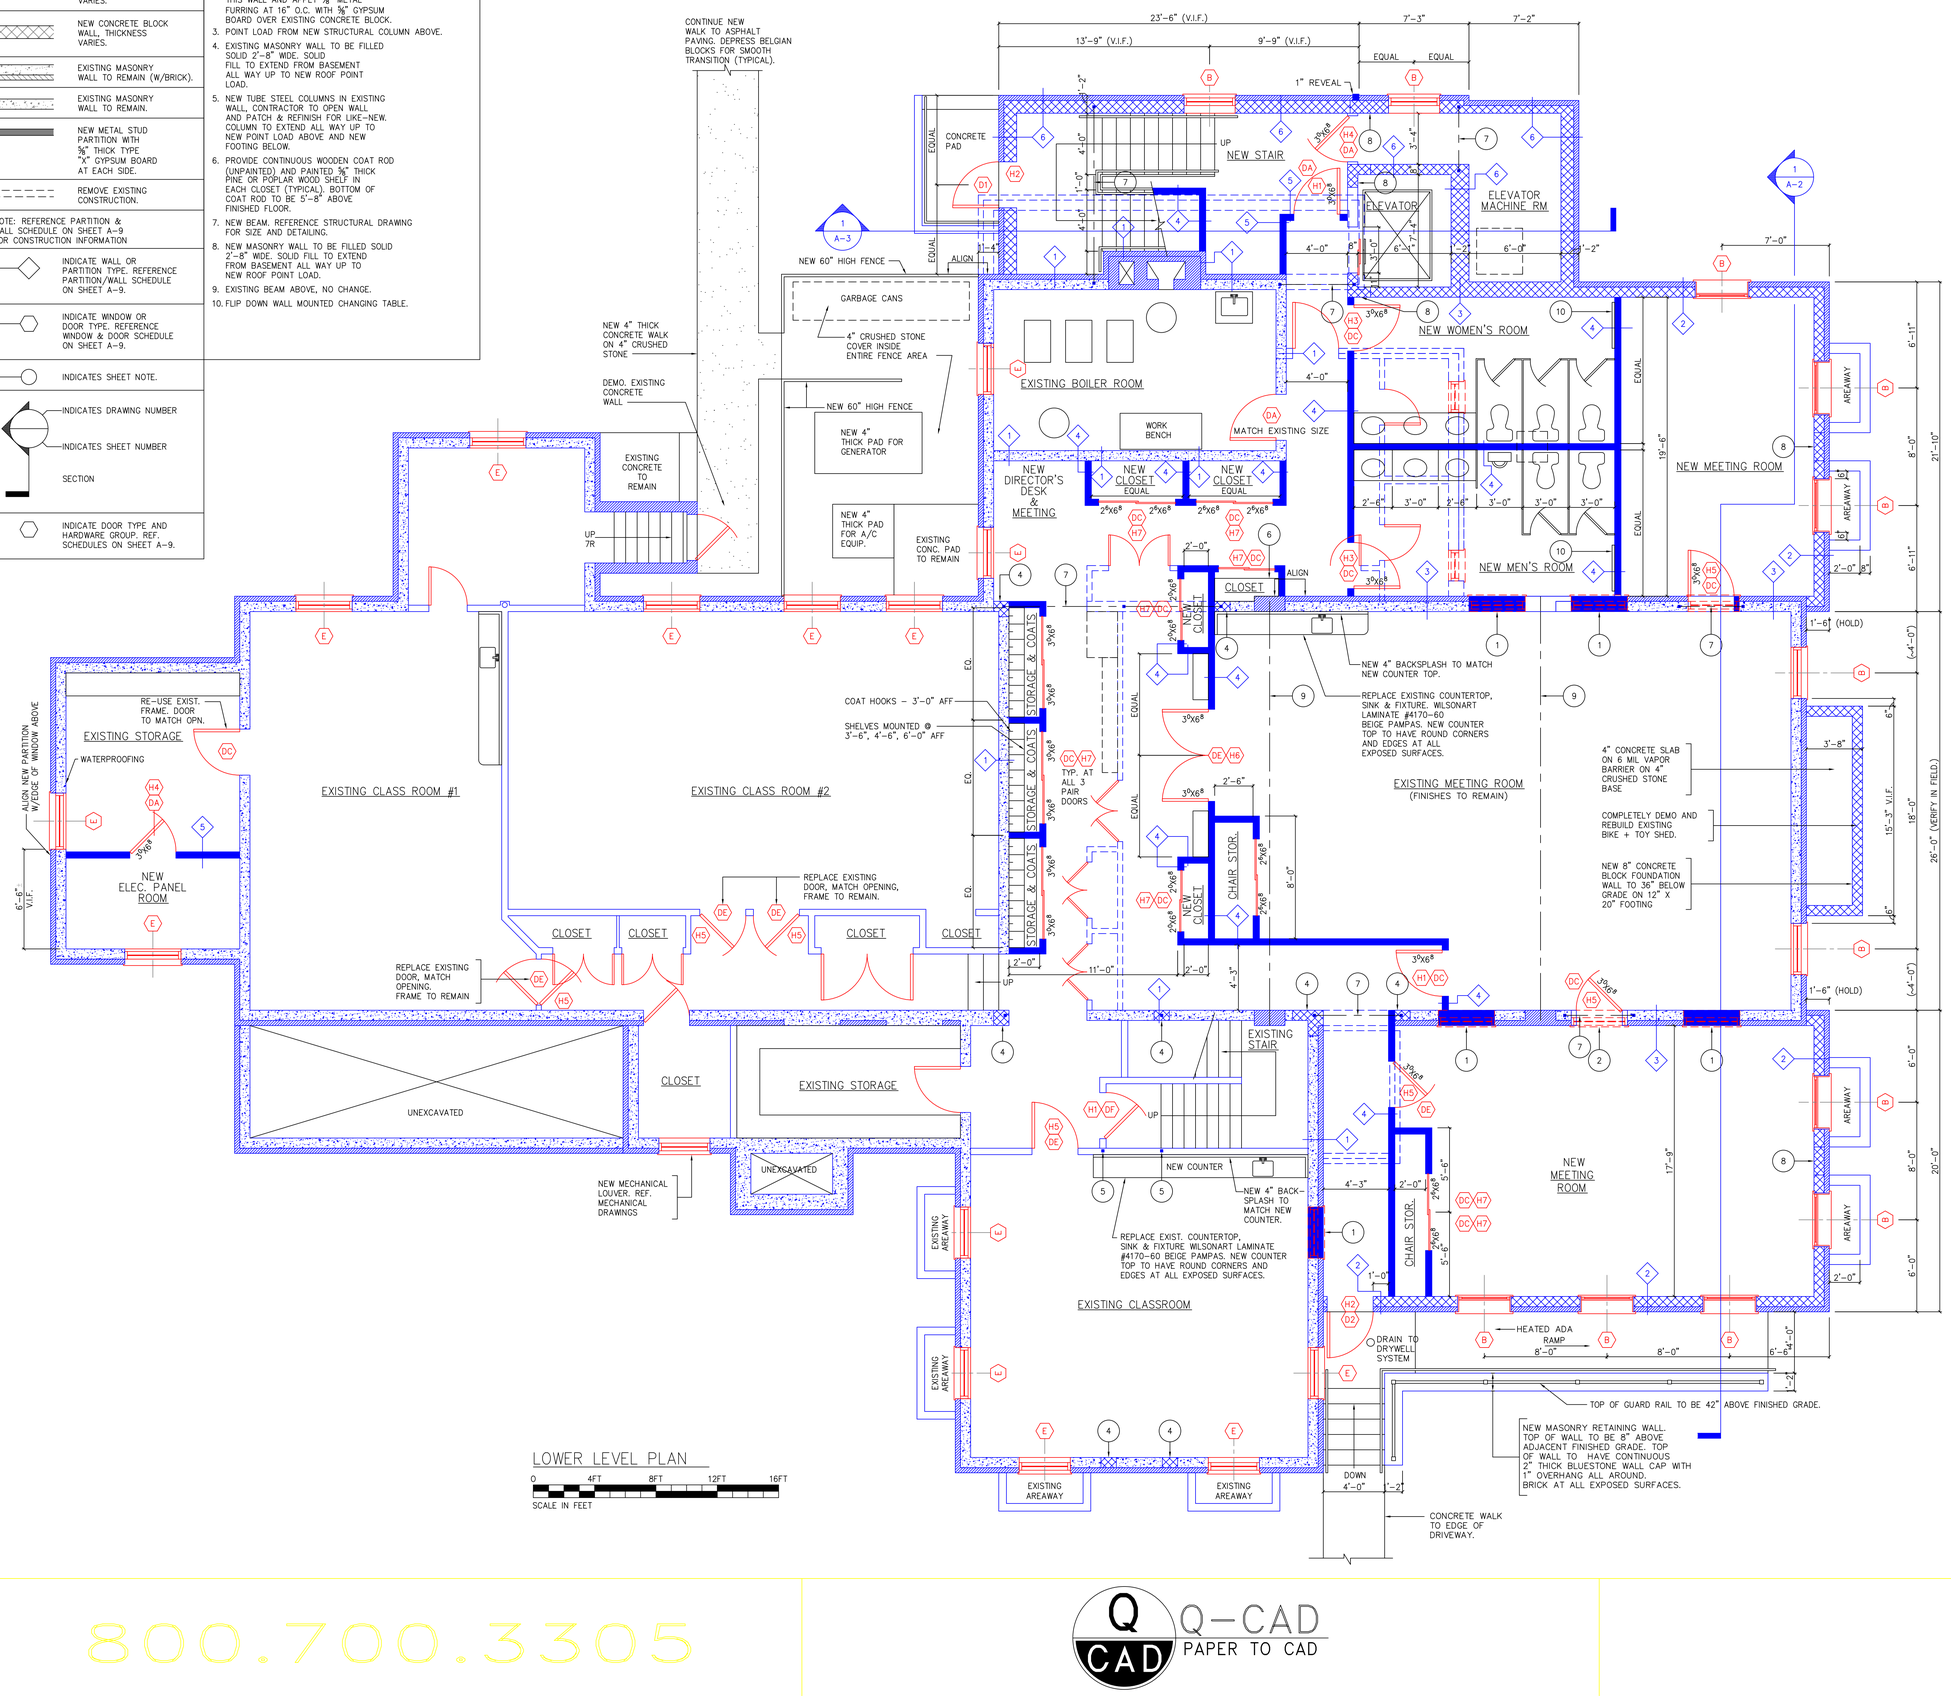

LOWER LEVEL PLAN

0 4FT 8FT 12FT 16FT

SCALE IN FEET

800.700.3305

Q-CAD PAPER TO CAD