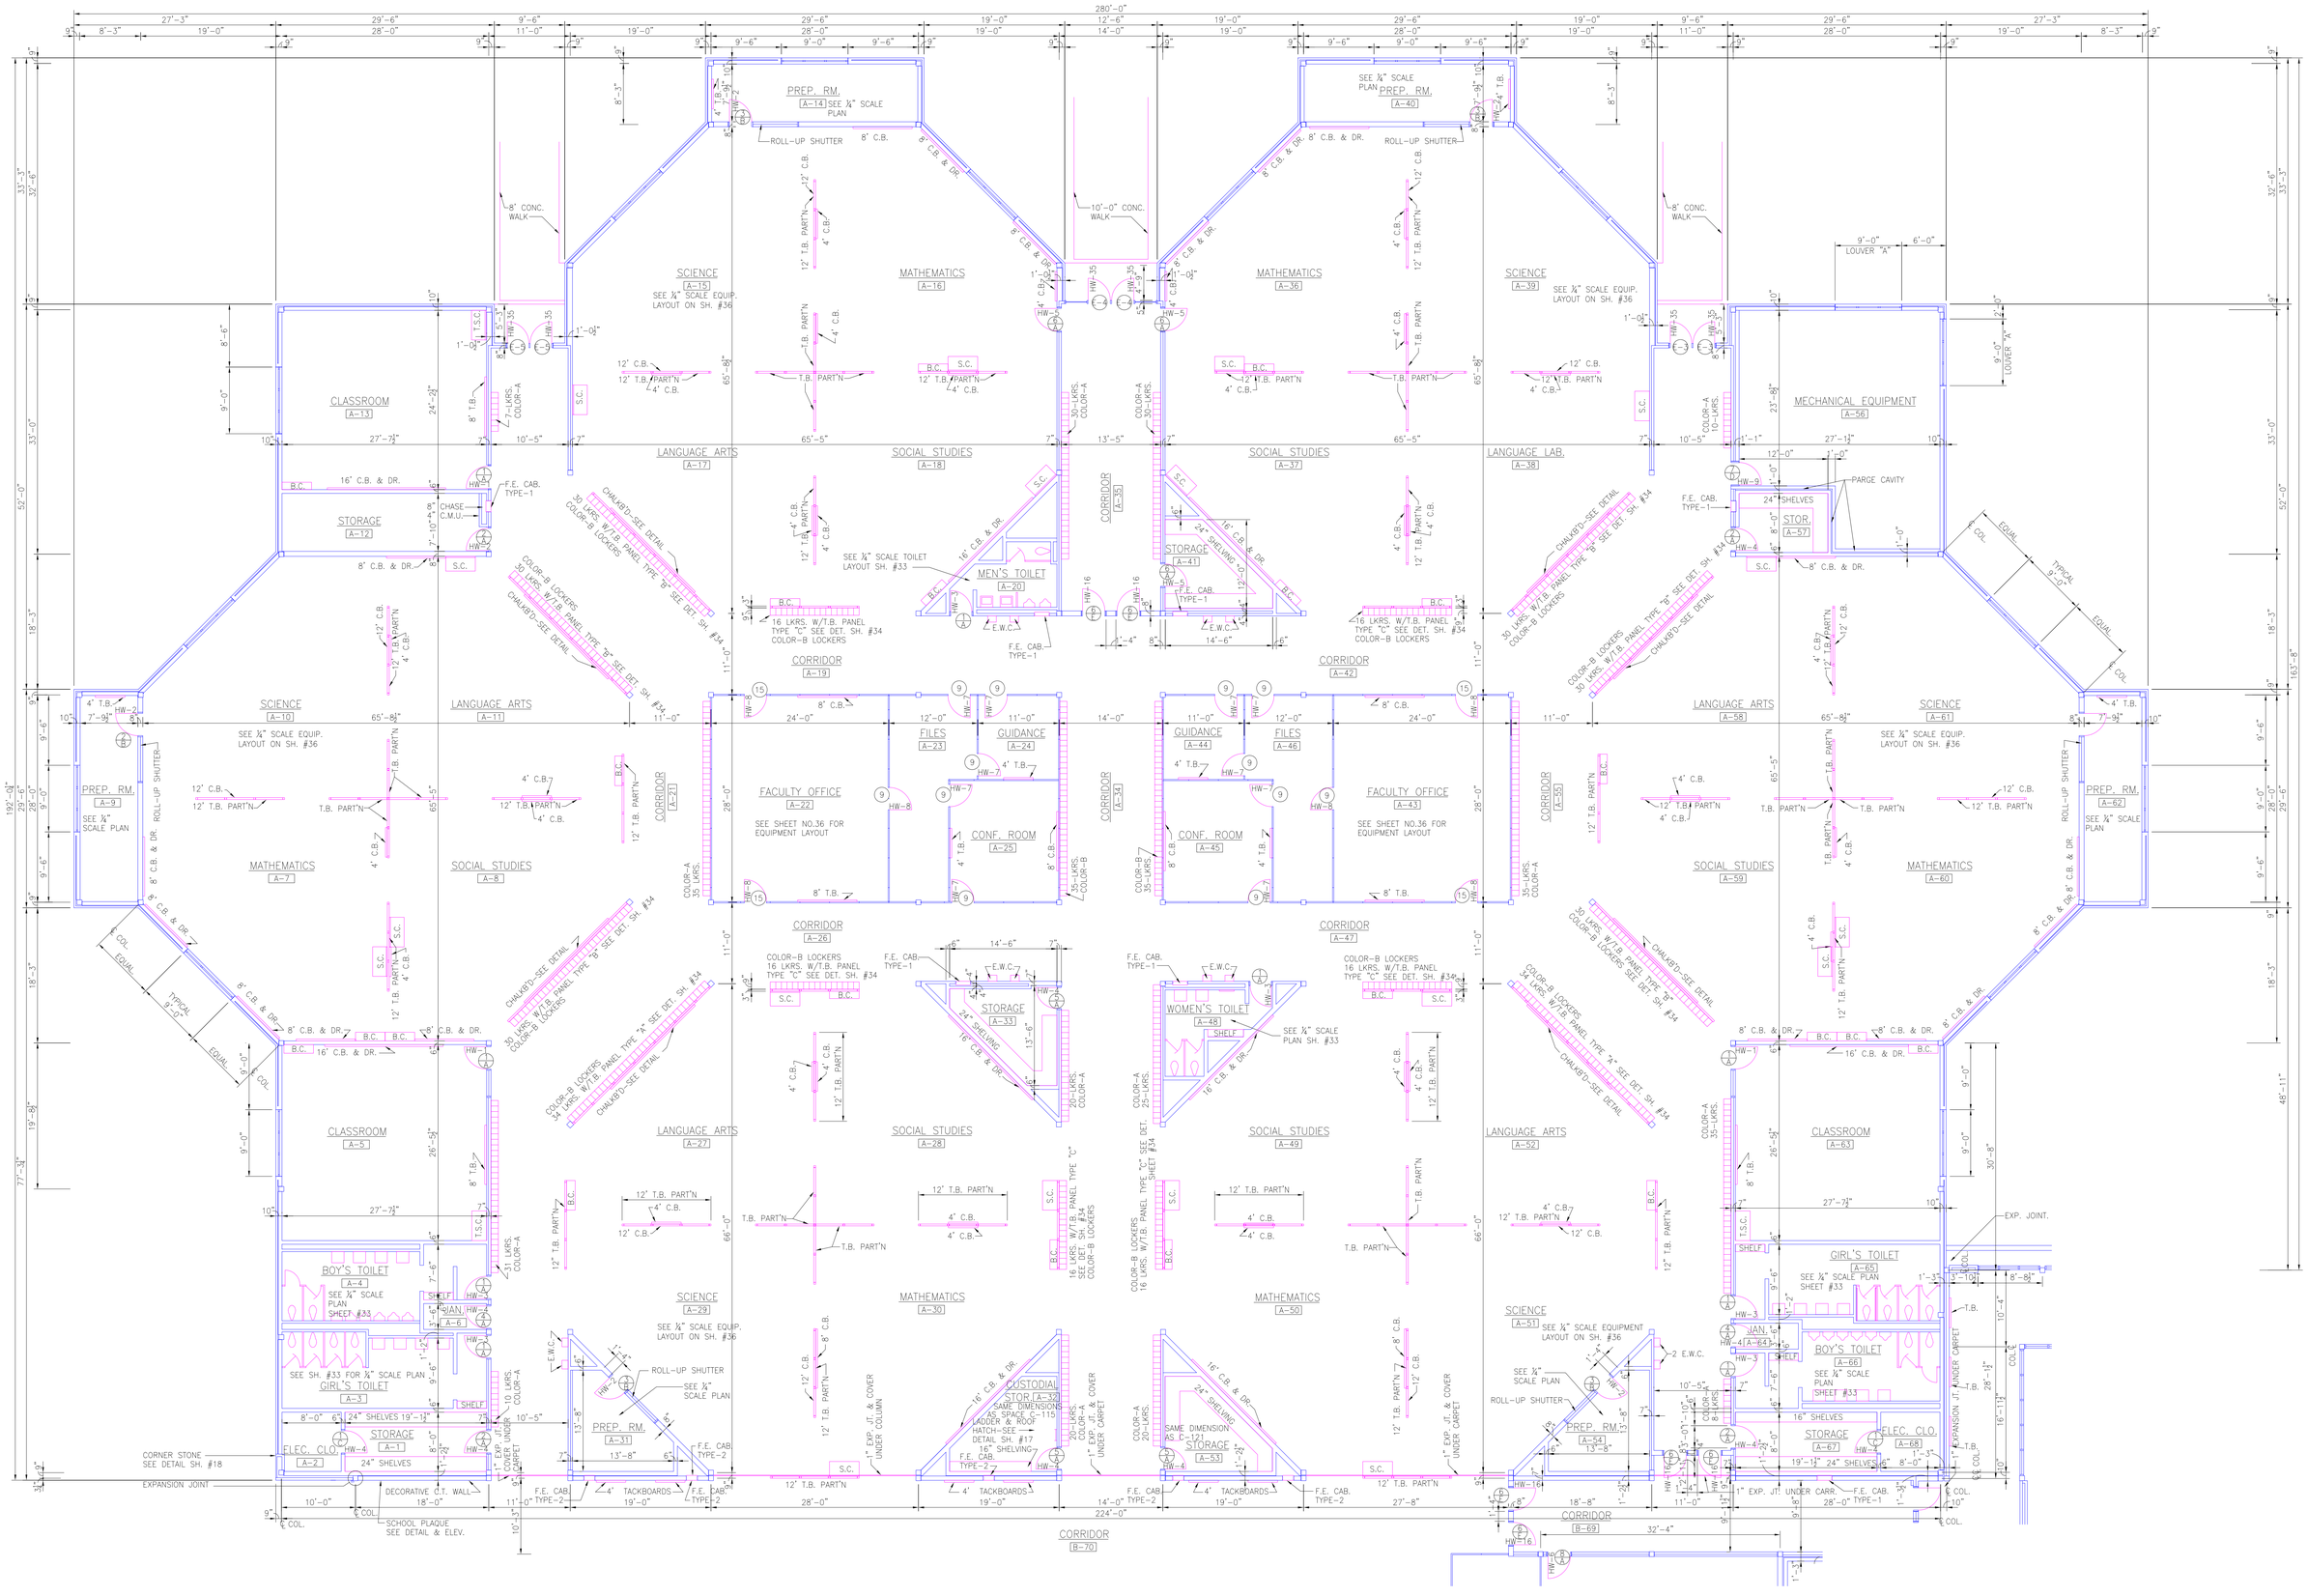
280'-0"
PREP. RM. A-14
SEE ¼" SCALE PLAN
ROLL-UP SHUTTER
8' C.B.
8' C.B. & DR.
10'-0" CONC. WALK
8' CONC. WALK
SCIENCE A-15
SEE ¼" SCALE EQUIP. LAYOUT ON SH. #36
MATHEMATICS A-16
CLASSROOM A-13
STORAGE A-12
16' C.B. & DR.
F.E. CAB. TYPE-1
CHASE C.M.U.
LANGUAGE ARTS A-17
SOCIAL STUDIES A-18
CORRIDOR A-35
MEN'S TOILET A-20
SEE ¼" SCALE TOILET LAYOUT SH. #33
16 LKRS. W/T.B. PANEL TYPE "C" SEE DET. SH. #34 COLOR-B LOCKERS
CHALKBD-SEE DETAIL
COLOR-B LOCKERS 30 LKRS. W/T.B. PANEL TYPE "B" SEE DET. SH. #34
CORRIDOR A-19
SCIENCE A-10
LANGUAGE ARTS A-11
PREP. RM. A-9
SEE ¼" SCALE PLAN
MATHEMATICS A-7
SOCIAL STUDIES A-8
CORRIDOR A-21
FILES A-23
GUIDANCE A-24
FACULTY OFFICE A-22
SEE SHEET NO.36 FOR EQUIPMENT LAYOUT
CONF. ROOM A-25
CORRIDOR A-26
CLASSROOM A-5
BOY'S TOILET A-4
JAN. A-6
GIRL'S TOILET A-3
SEE SH. #33 FOR ¼" SCALE PLAN
ELEC. CLO. A-2
STORAGE A-1
24" SHELVES
CORNER STONE SEE DETAIL SH. #18
EXPANSION JOINT
DECORATIVE C.T. WALL
SCHOOL PLAQUE SEE DETAIL & ELEV.
LANGUAGE ARTS A-27
SOCIAL STUDIES A-28
SCIENCE A-29
MATHEMATICS A-30
PREP. RM. A-31
ROLL-UP SHUTTER
SEE ¼" SCALE PLAN
CUSTODIAL STOR. A-32
SAME DIMENSIONS AS SPACE C-115
LADDER & ROOF HATCH-SEE DETAIL SH. #17
16" SHELVING
TACKBOARDS
CORRIDOR B-70
PREP. RM. A-40
SEE ¼" SCALE PLAN
MATHEMATICS A-36
SCIENCE A-39
SEE ¼" SCALE EQUIP. LAYOUT ON SH. #36
9'-0" LOUVER "A"
6'-0"
MECHANICAL EQUIPMENT A-56
LANGUAGE LAB. A-38
PARGE CAVITY
24" SHELVES
STOR. A-57
SOCIAL STUDIES A-37
STORAGE A-41
24" SHELVING
CORRIDOR A-34
GUIDANCE A-44
FILES A-46
FACULTY OFFICE A-43
SEE SHEET NO.36 FOR EQUIPMENT LAYOUT
CONF. ROOM A-45
CORRIDOR A-42
CORRIDOR A-47
WOMEN'S TOILET A-48
SHELF
SEE ¼" SCALE PLAN SH. #33
SOCIAL STUDIES A-49
MATHEMATICS A-50
STORAGE A-53
SAME DIMENSION AS C-121
LANGUAGE ARTS A-52
SCIENCE A-51
SEE ¼" SCALE EQUIPMENT LAYOUT ON SH. #36
PREP. RM. A-54
CORRIDOR B-69
32'-4"
LANGUAGE ARTS A-58
SCIENCE A-61
PREP. RM. A-62
SOCIAL STUDIES A-59
MATHEMATICS A-60
CLASSROOM A-63
GIRL'S TOILET A-65
BOY'S TOILET A-66
STORAGE A-67
ELEC. CLO. A-68
EXP. JOINT.
EXPANSION JT. UNDER CARPET
1" EXP. JT. UNDER CARR.
F.E. CAB. TYPE-1
224'-0"