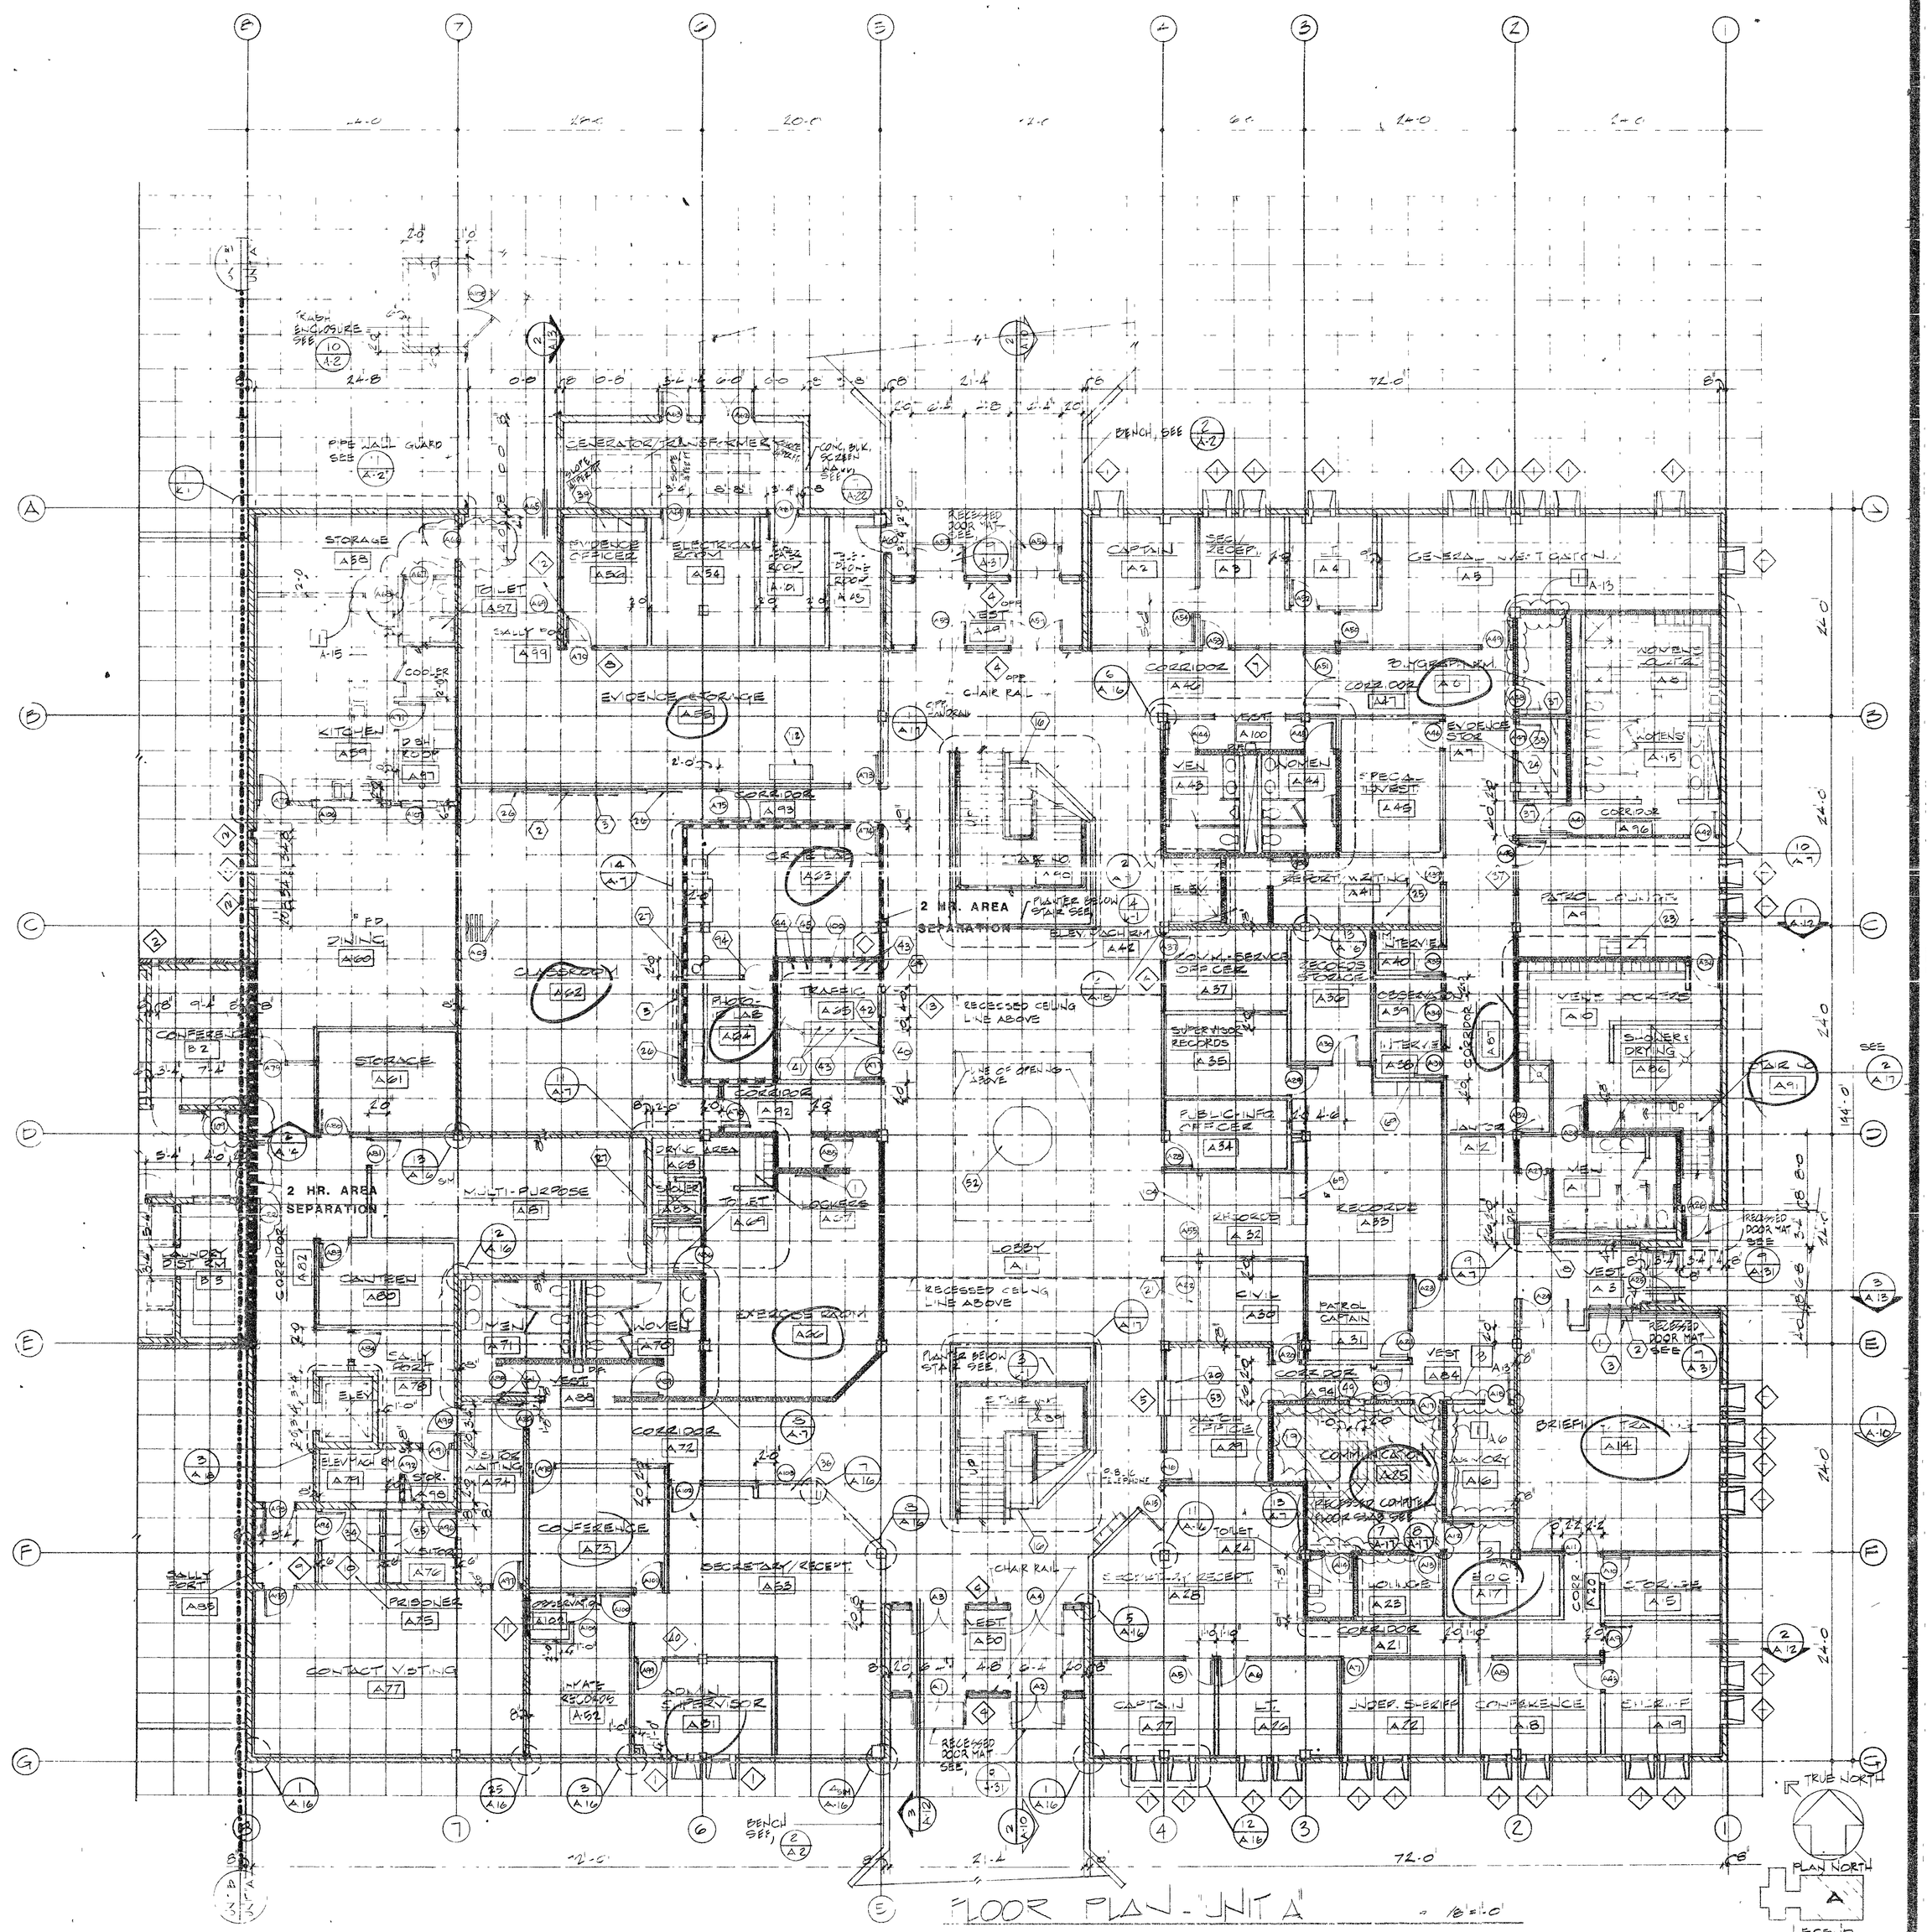

FLOOR PLAN - UNIT A

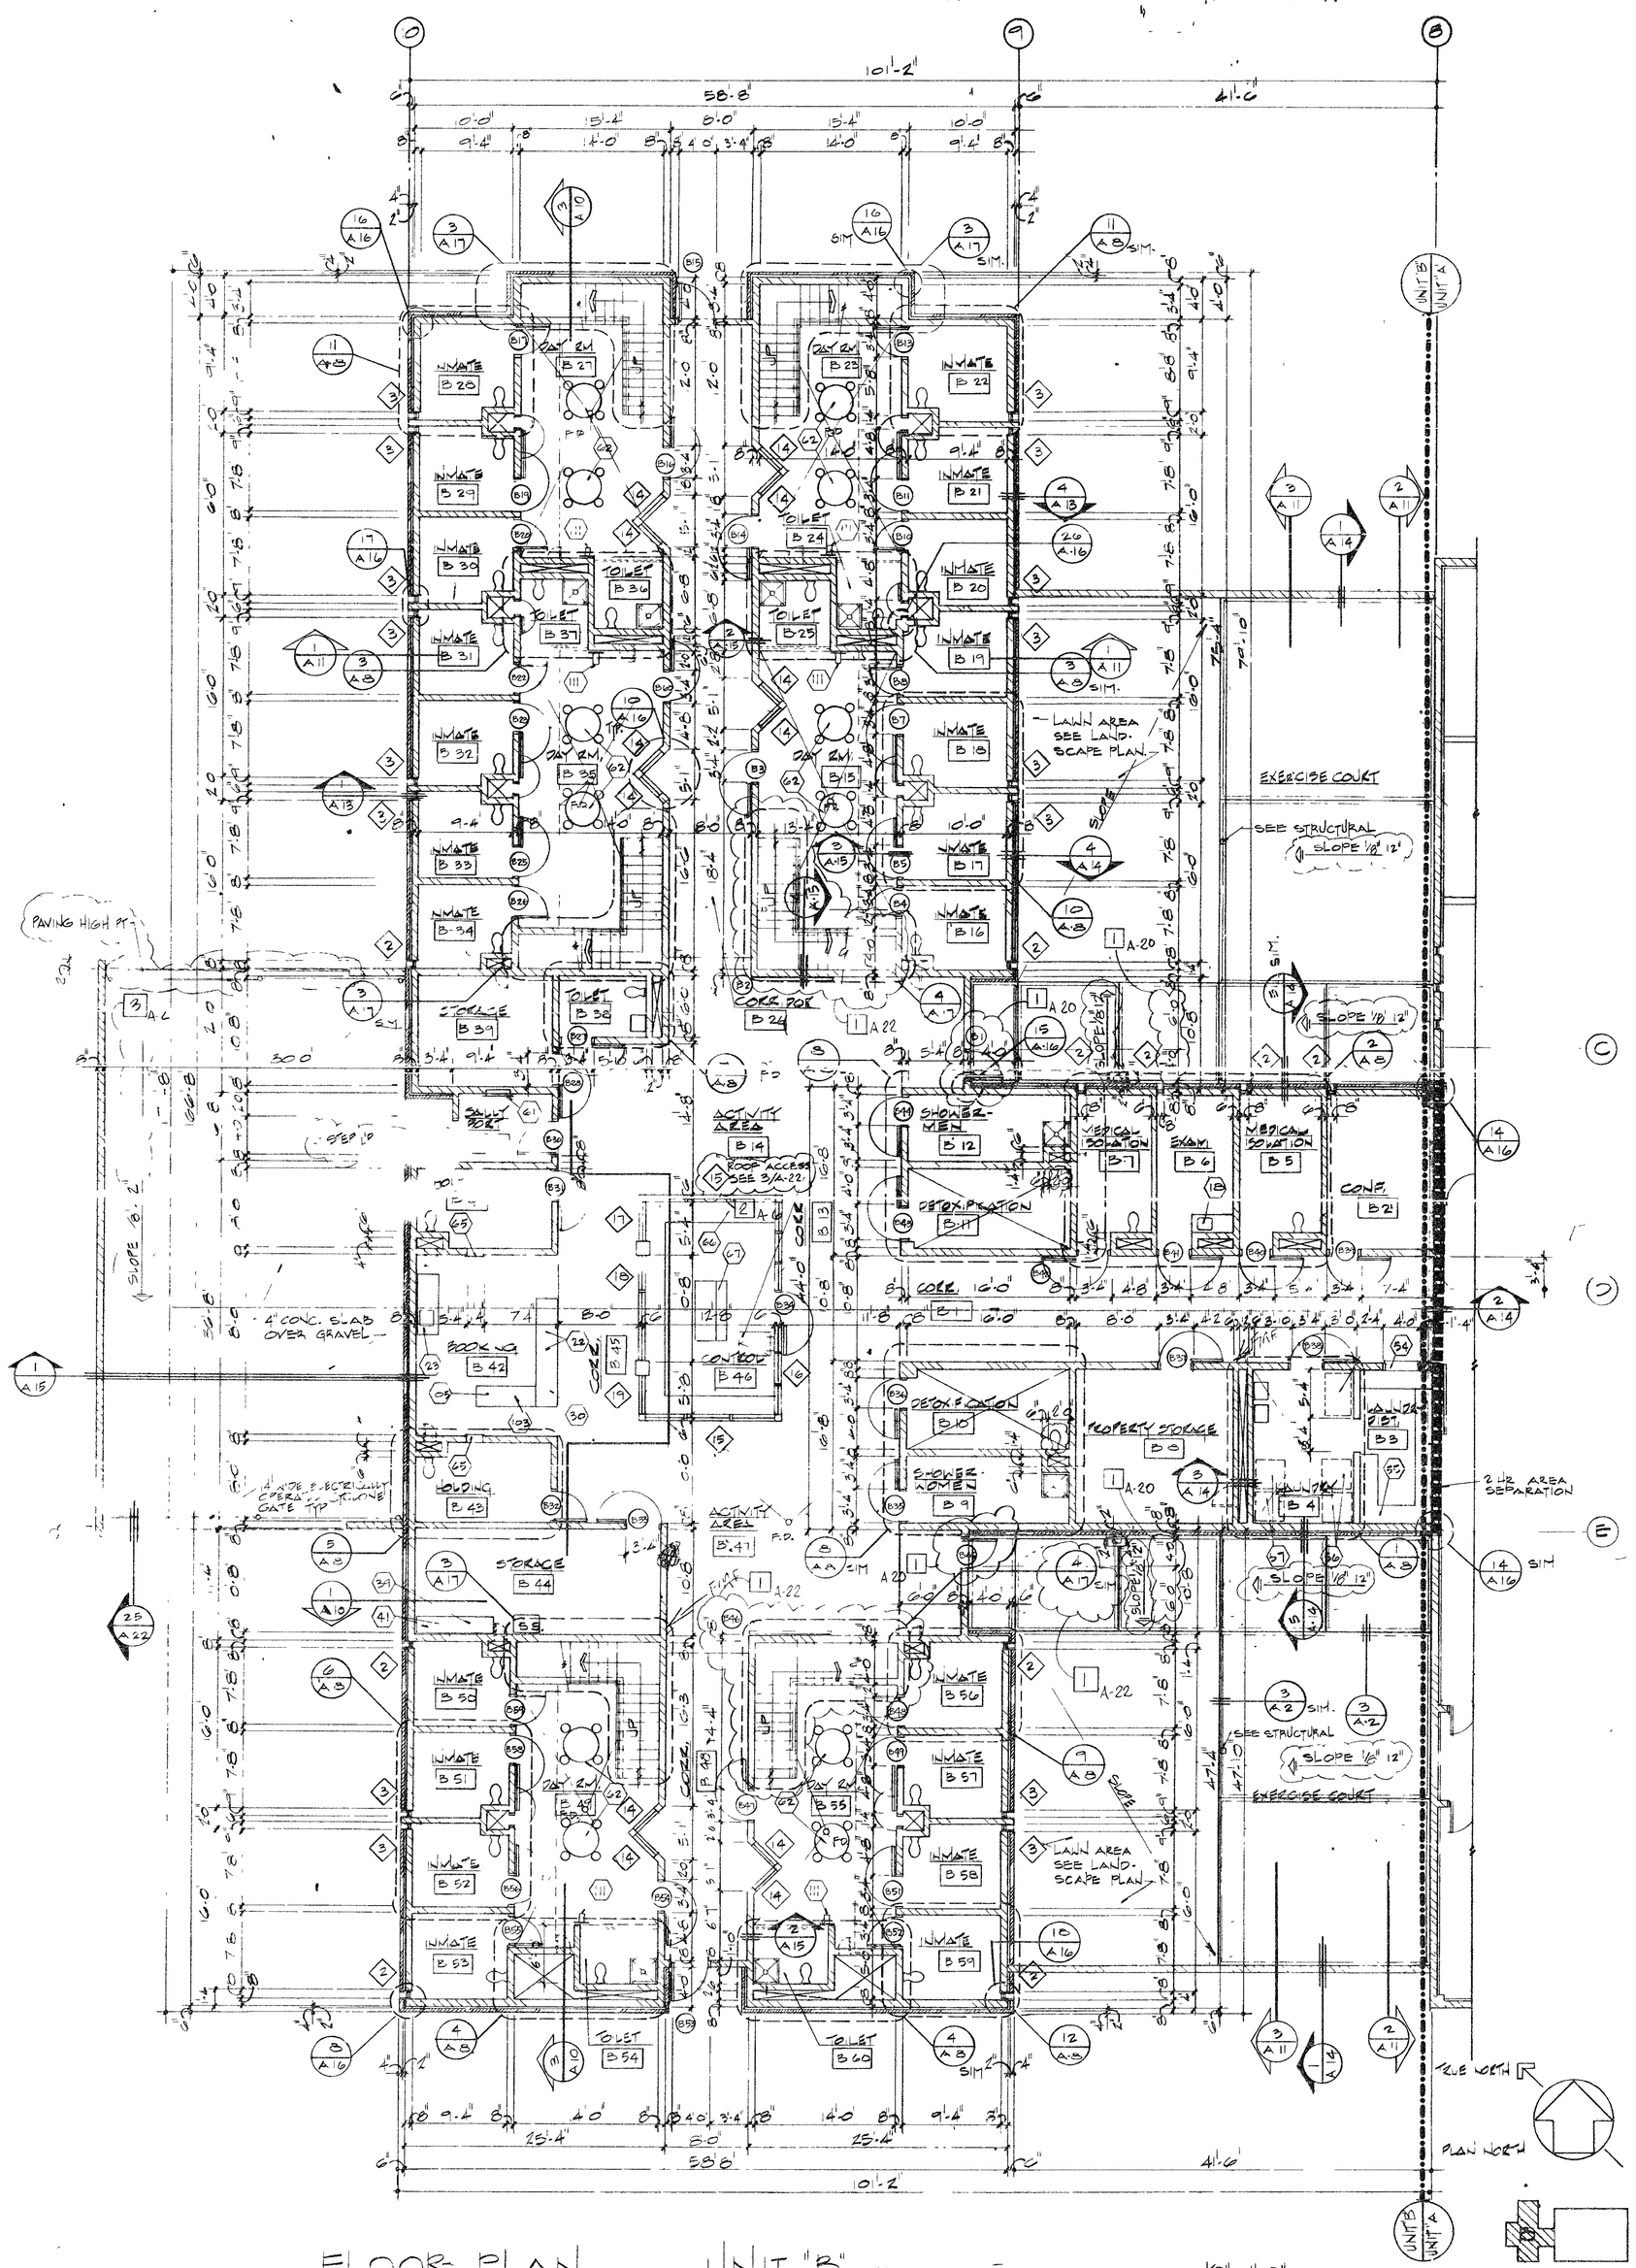

FLOOR PLAN ~ UNIT "B" ~

1/8" = 1'-0"