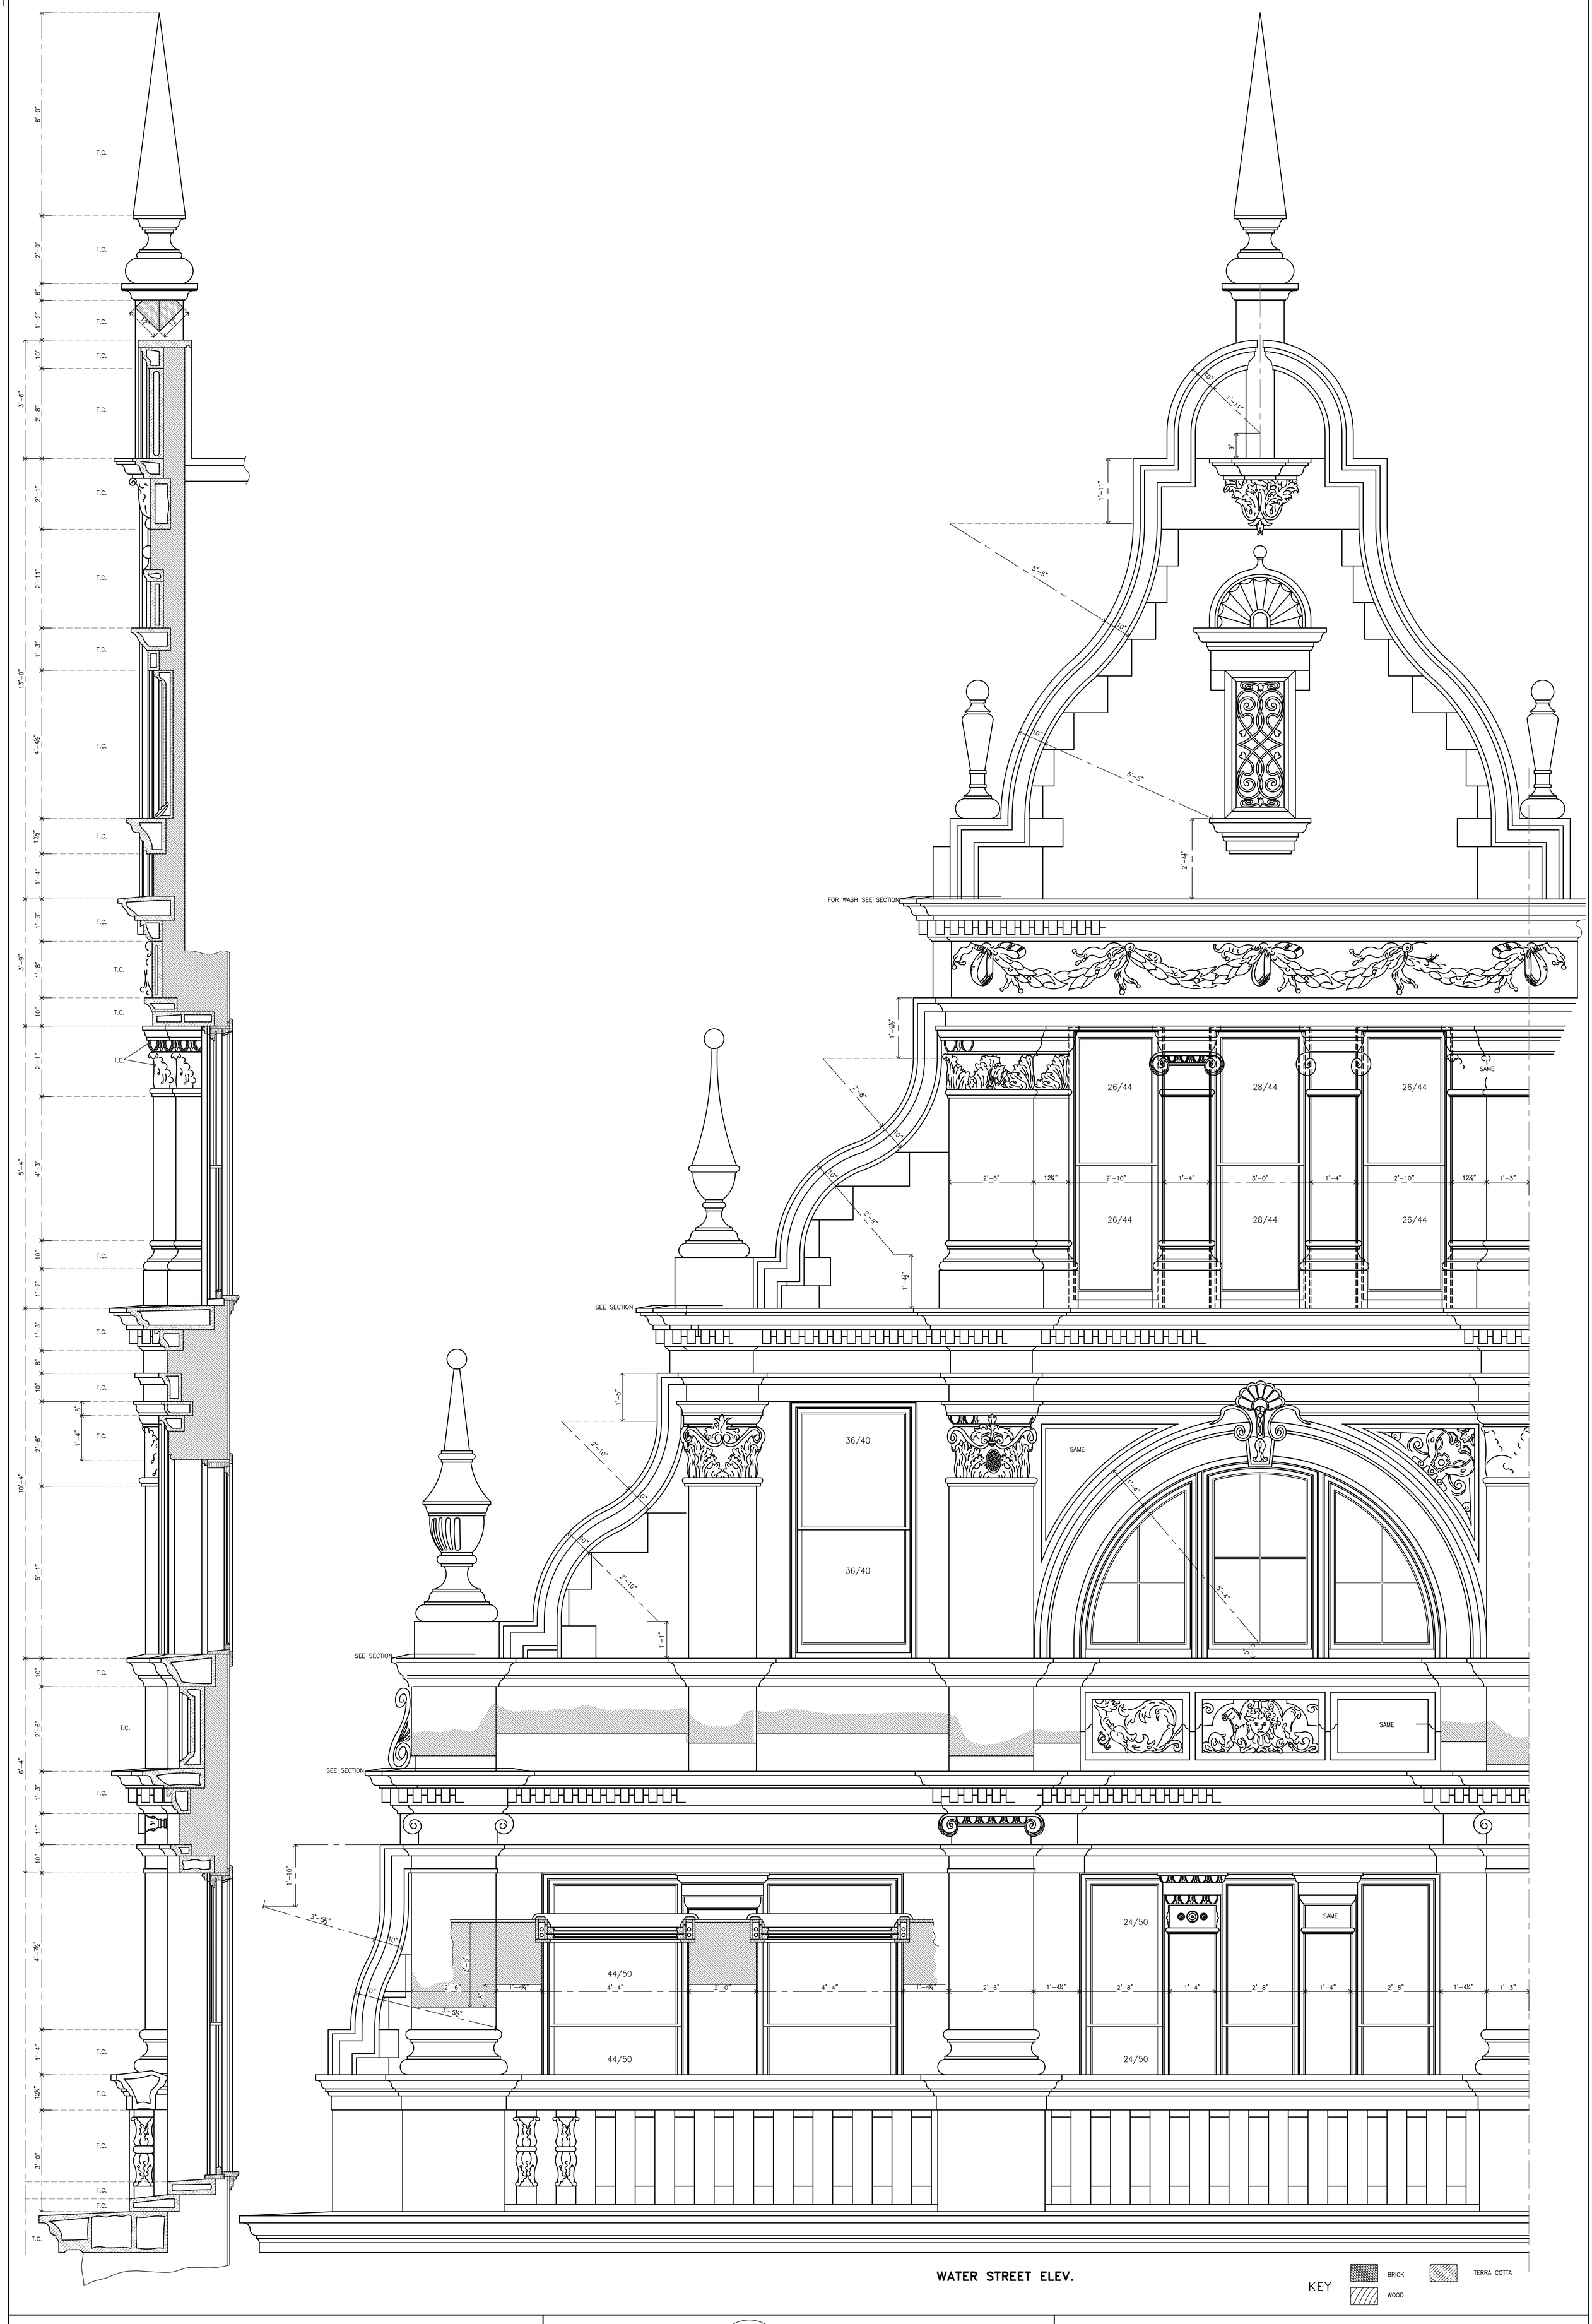

WATER STREET ELEV.

KEY
BRICK
TERRA COTTA
WOOD

800.700.3305

Q-CAD
PAPER TO CAD